DOMUS NOVA

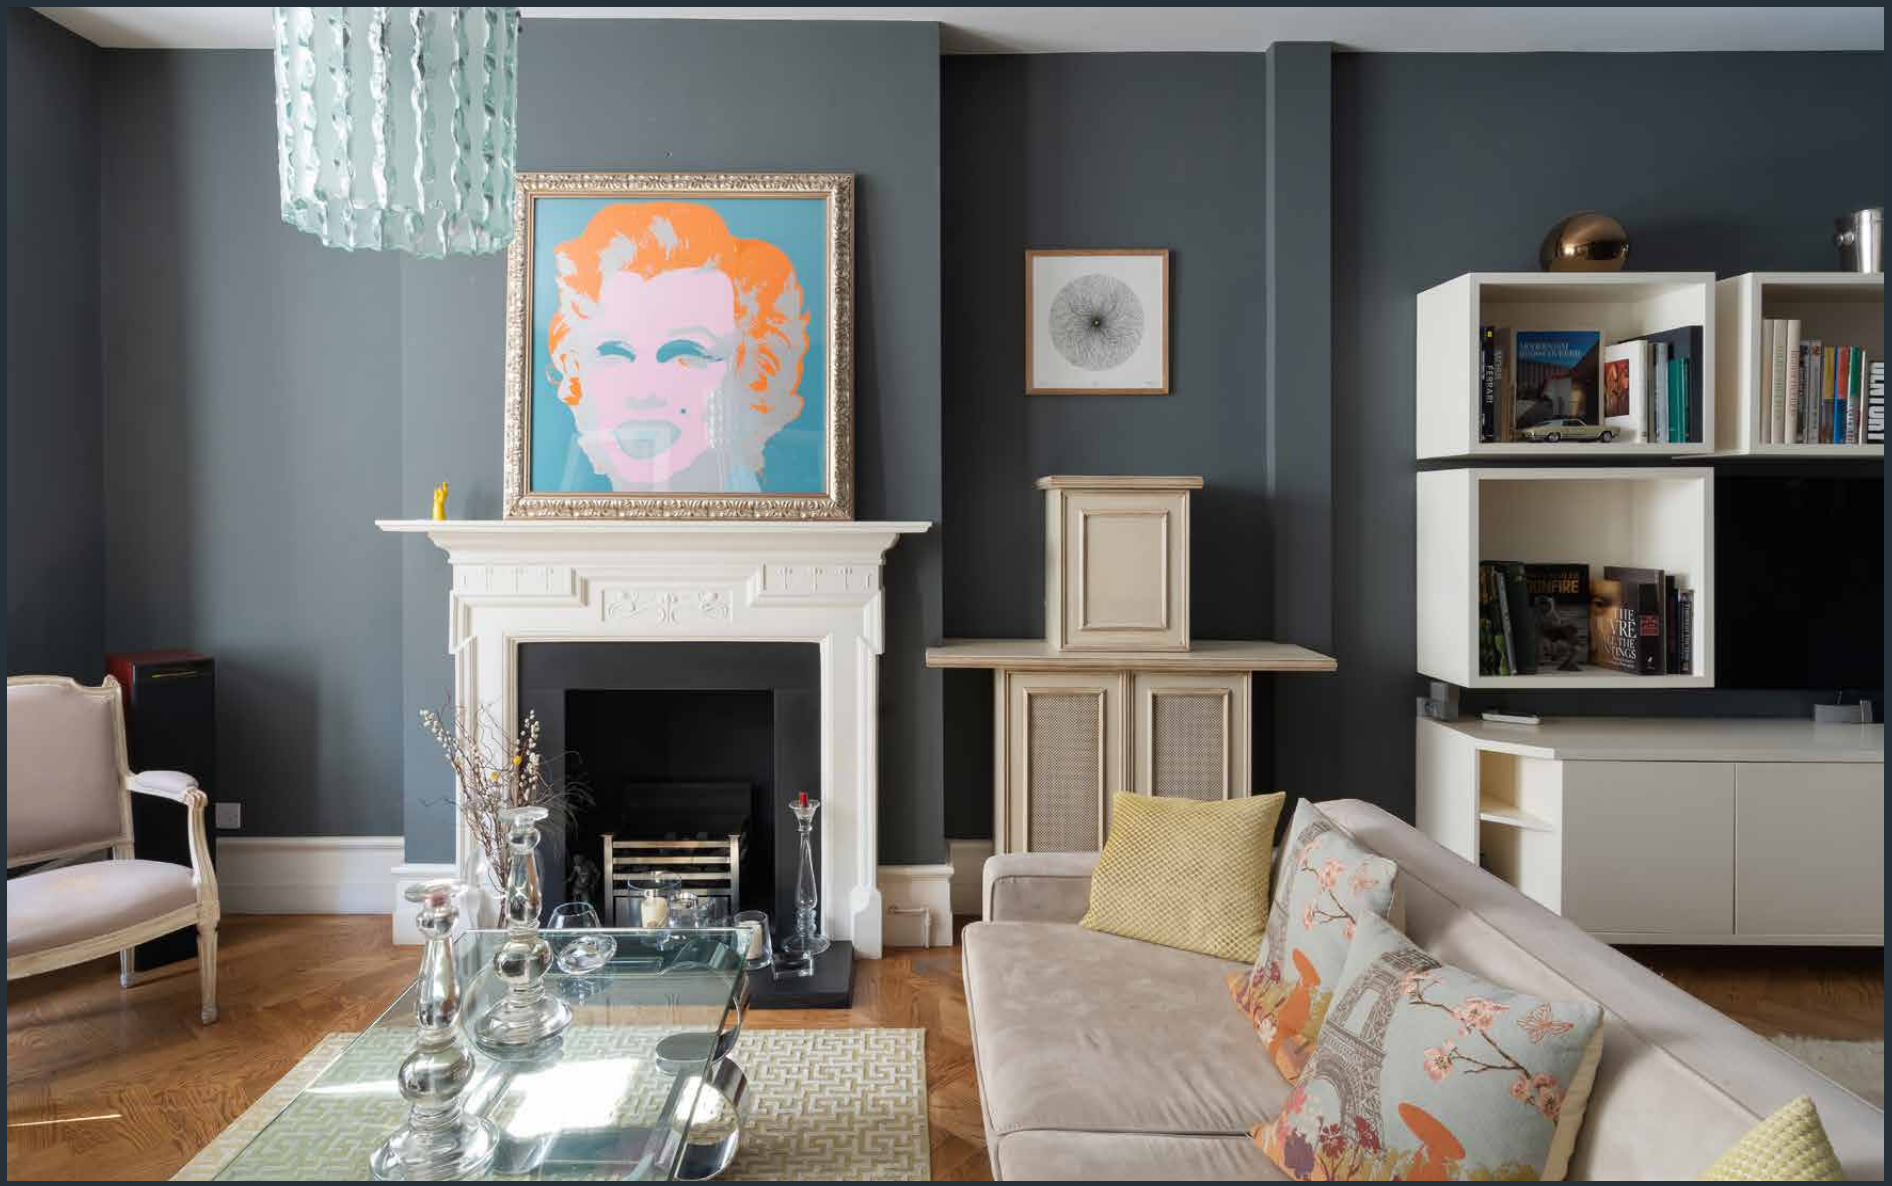

Finstock Road W10

£2,800,000

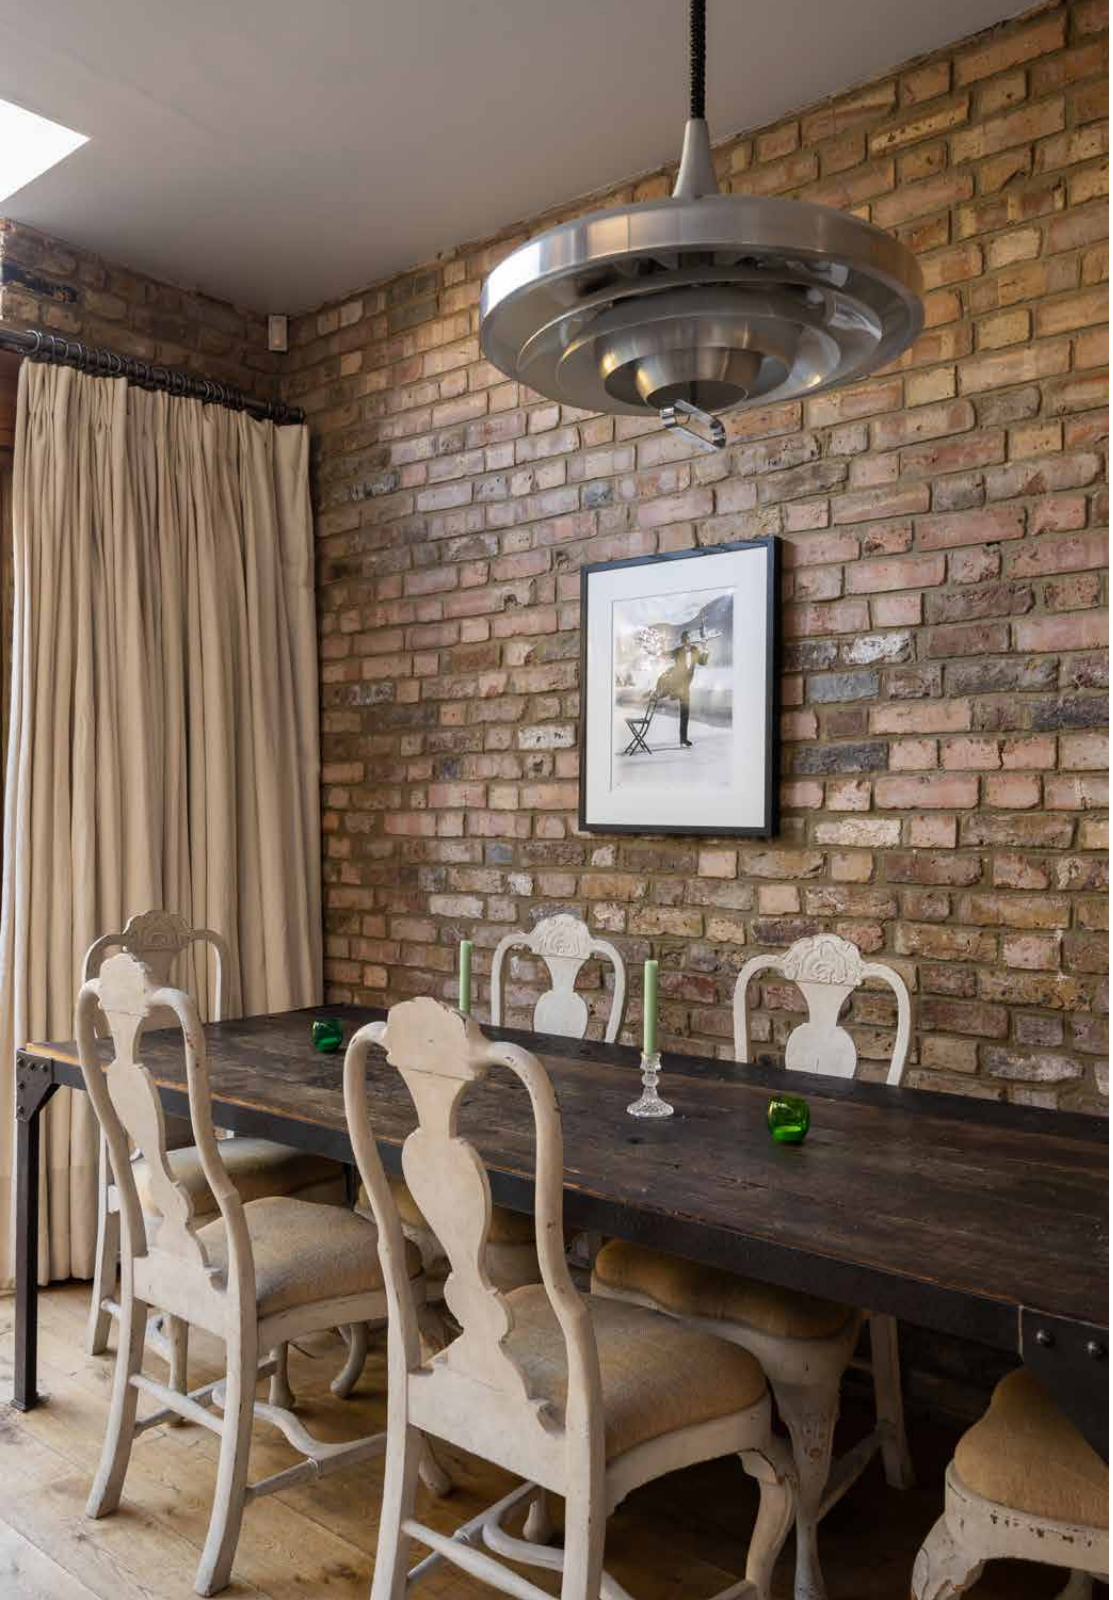

Behind its cast-iron gate and red-brick exterior lies a house that makes the most of its traditional proportions. Spacious interiors elevated with contemporary style; step inside a home with a laid-back atmosphere perfect for the demands of family life.

Through the hallway, enter a formal reception room, laid with immaculate parquet floor and painted in a smart steel blue. Its large bay windows and ornate fireplace are a nod to the property's architectural heritage, with plenty of space for creative interior décor.

Next door, a second reception room is the social heart of the home: an open-plan footprint is currently zoned into a kitchen, living and dining area. A synthesis of materiality, from the exposed brickwork to the sweeping wood floors and glossy marble kitchen surfaces. Form meets function with runs of smooth cabinetry, whilst a central island makes for a streamlined culinary space. Light cascades throughout the room from the glass roof and French windows – on sunny days, leave them open to enjoy a seamless, outdoors-in feel. A wall of soaring bamboo is a captivating backdrop for summertime entertaining.

The elegant master bedroom is lit through bay windows, with a pared-back palette and soft carpets. A refined fireplace is a testament to its period pedigree. Its en-suite bathroom hosts an array of tiling, setting the scene for a smart free-standing bath. Down the corridor, a dressing room with wall-to-wall storage can double as a cosy kids' bedroom. Two additional bedrooms are neutral in tone and serene in atmosphere, offering versatility to be used as an office or home gym. A family bathroom features mirrored walls to amplify the sense of space and light.

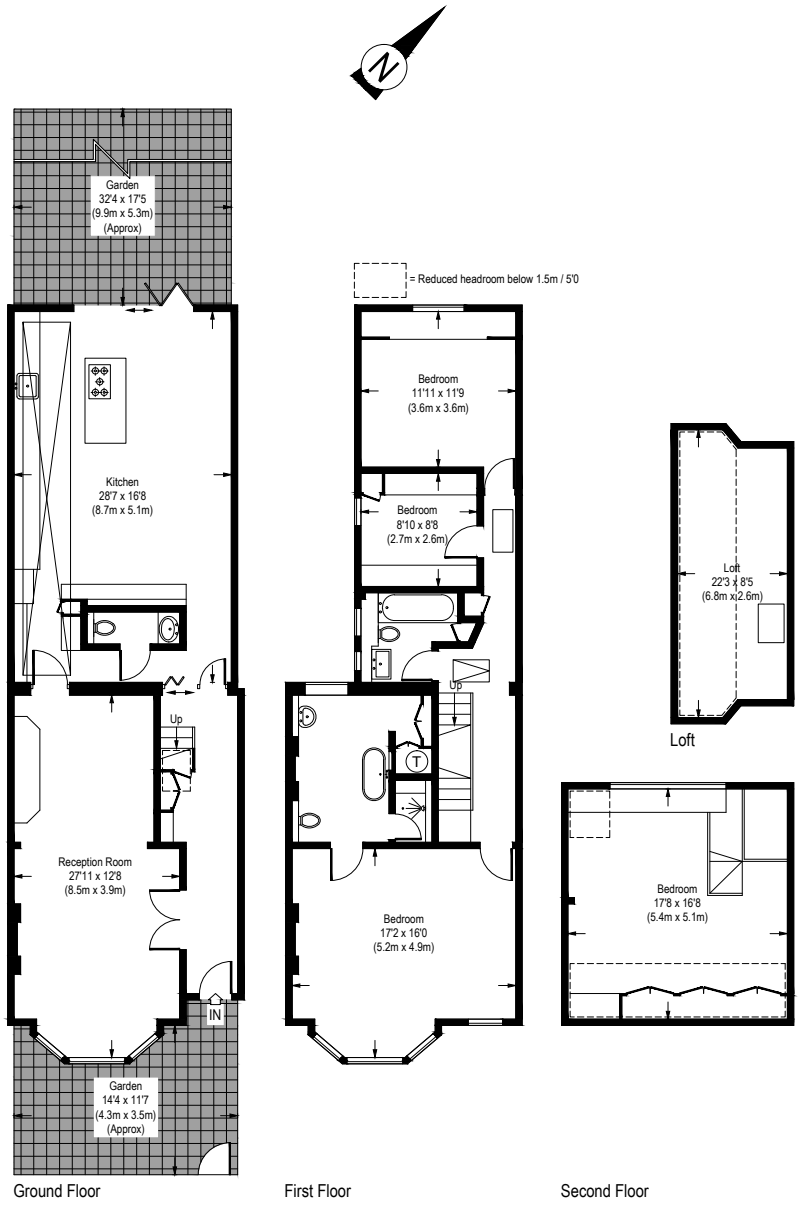

Approximate Gross Internal Area (Including Reduced Headroom / Loft)
2209 Sq.Ft. / 205.3 Sq.M.

Floor Plans are for illustrative purposes only and not to scale.
Compliant with RICS code of measuring practice.

Property Details

Formal reception room
Open-plan kitchen/ living/ dining room
Master bedroom with en-suite
Three further bedrooms
Family bathroom
Downstairs WC
Garden
Royal Borough of Kensington & Chelsea
Approx 2209 sq ft / 205.3 sq m EPC=D

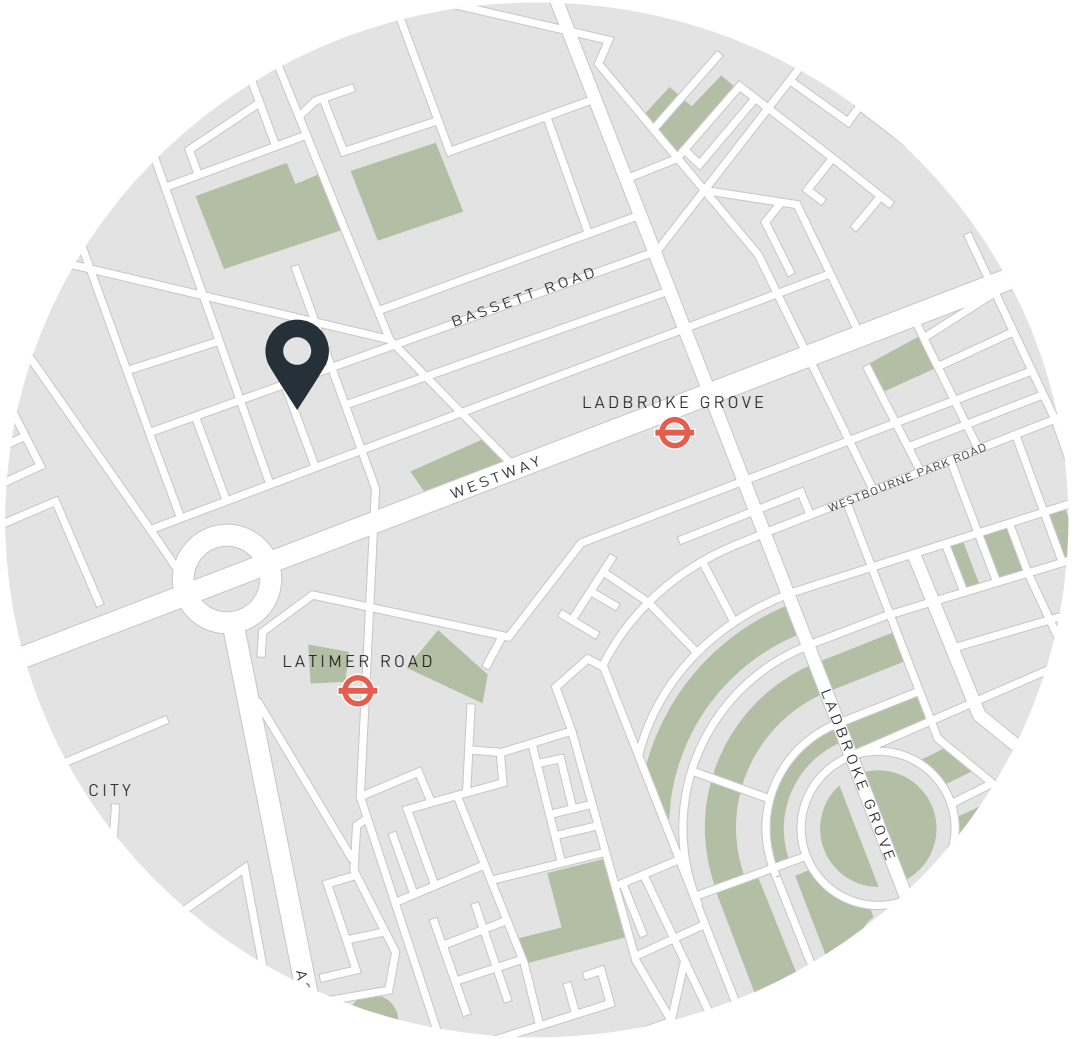

Location

Finstock Road home enjoys all the quiet tranquility of its residential location, whilst the thrum of Ladbroke Grove, Golborne Road and Portobello Road lie within walking distance. Head down the tree-lined street and head to Lowry & Baker for brunch or Layla's for a morning coffee and artisanal pastry. Midday strolls along the Grand Union Canal, or summertime picnics at Wormwood Scrubs. Check out the iconic Museum of Brands or catch a cult classic at the Electric Cinema, before a drink at The Elgin – be back home in 10.

Latimer Road – 7 mins (Circle, Hammersmith & City)

DOMUS NOVA

Specialising in London
and Ibiza's design-led homes.

Let's talk
020 7221 7817
sales@domusnova.com
domusnova.com